


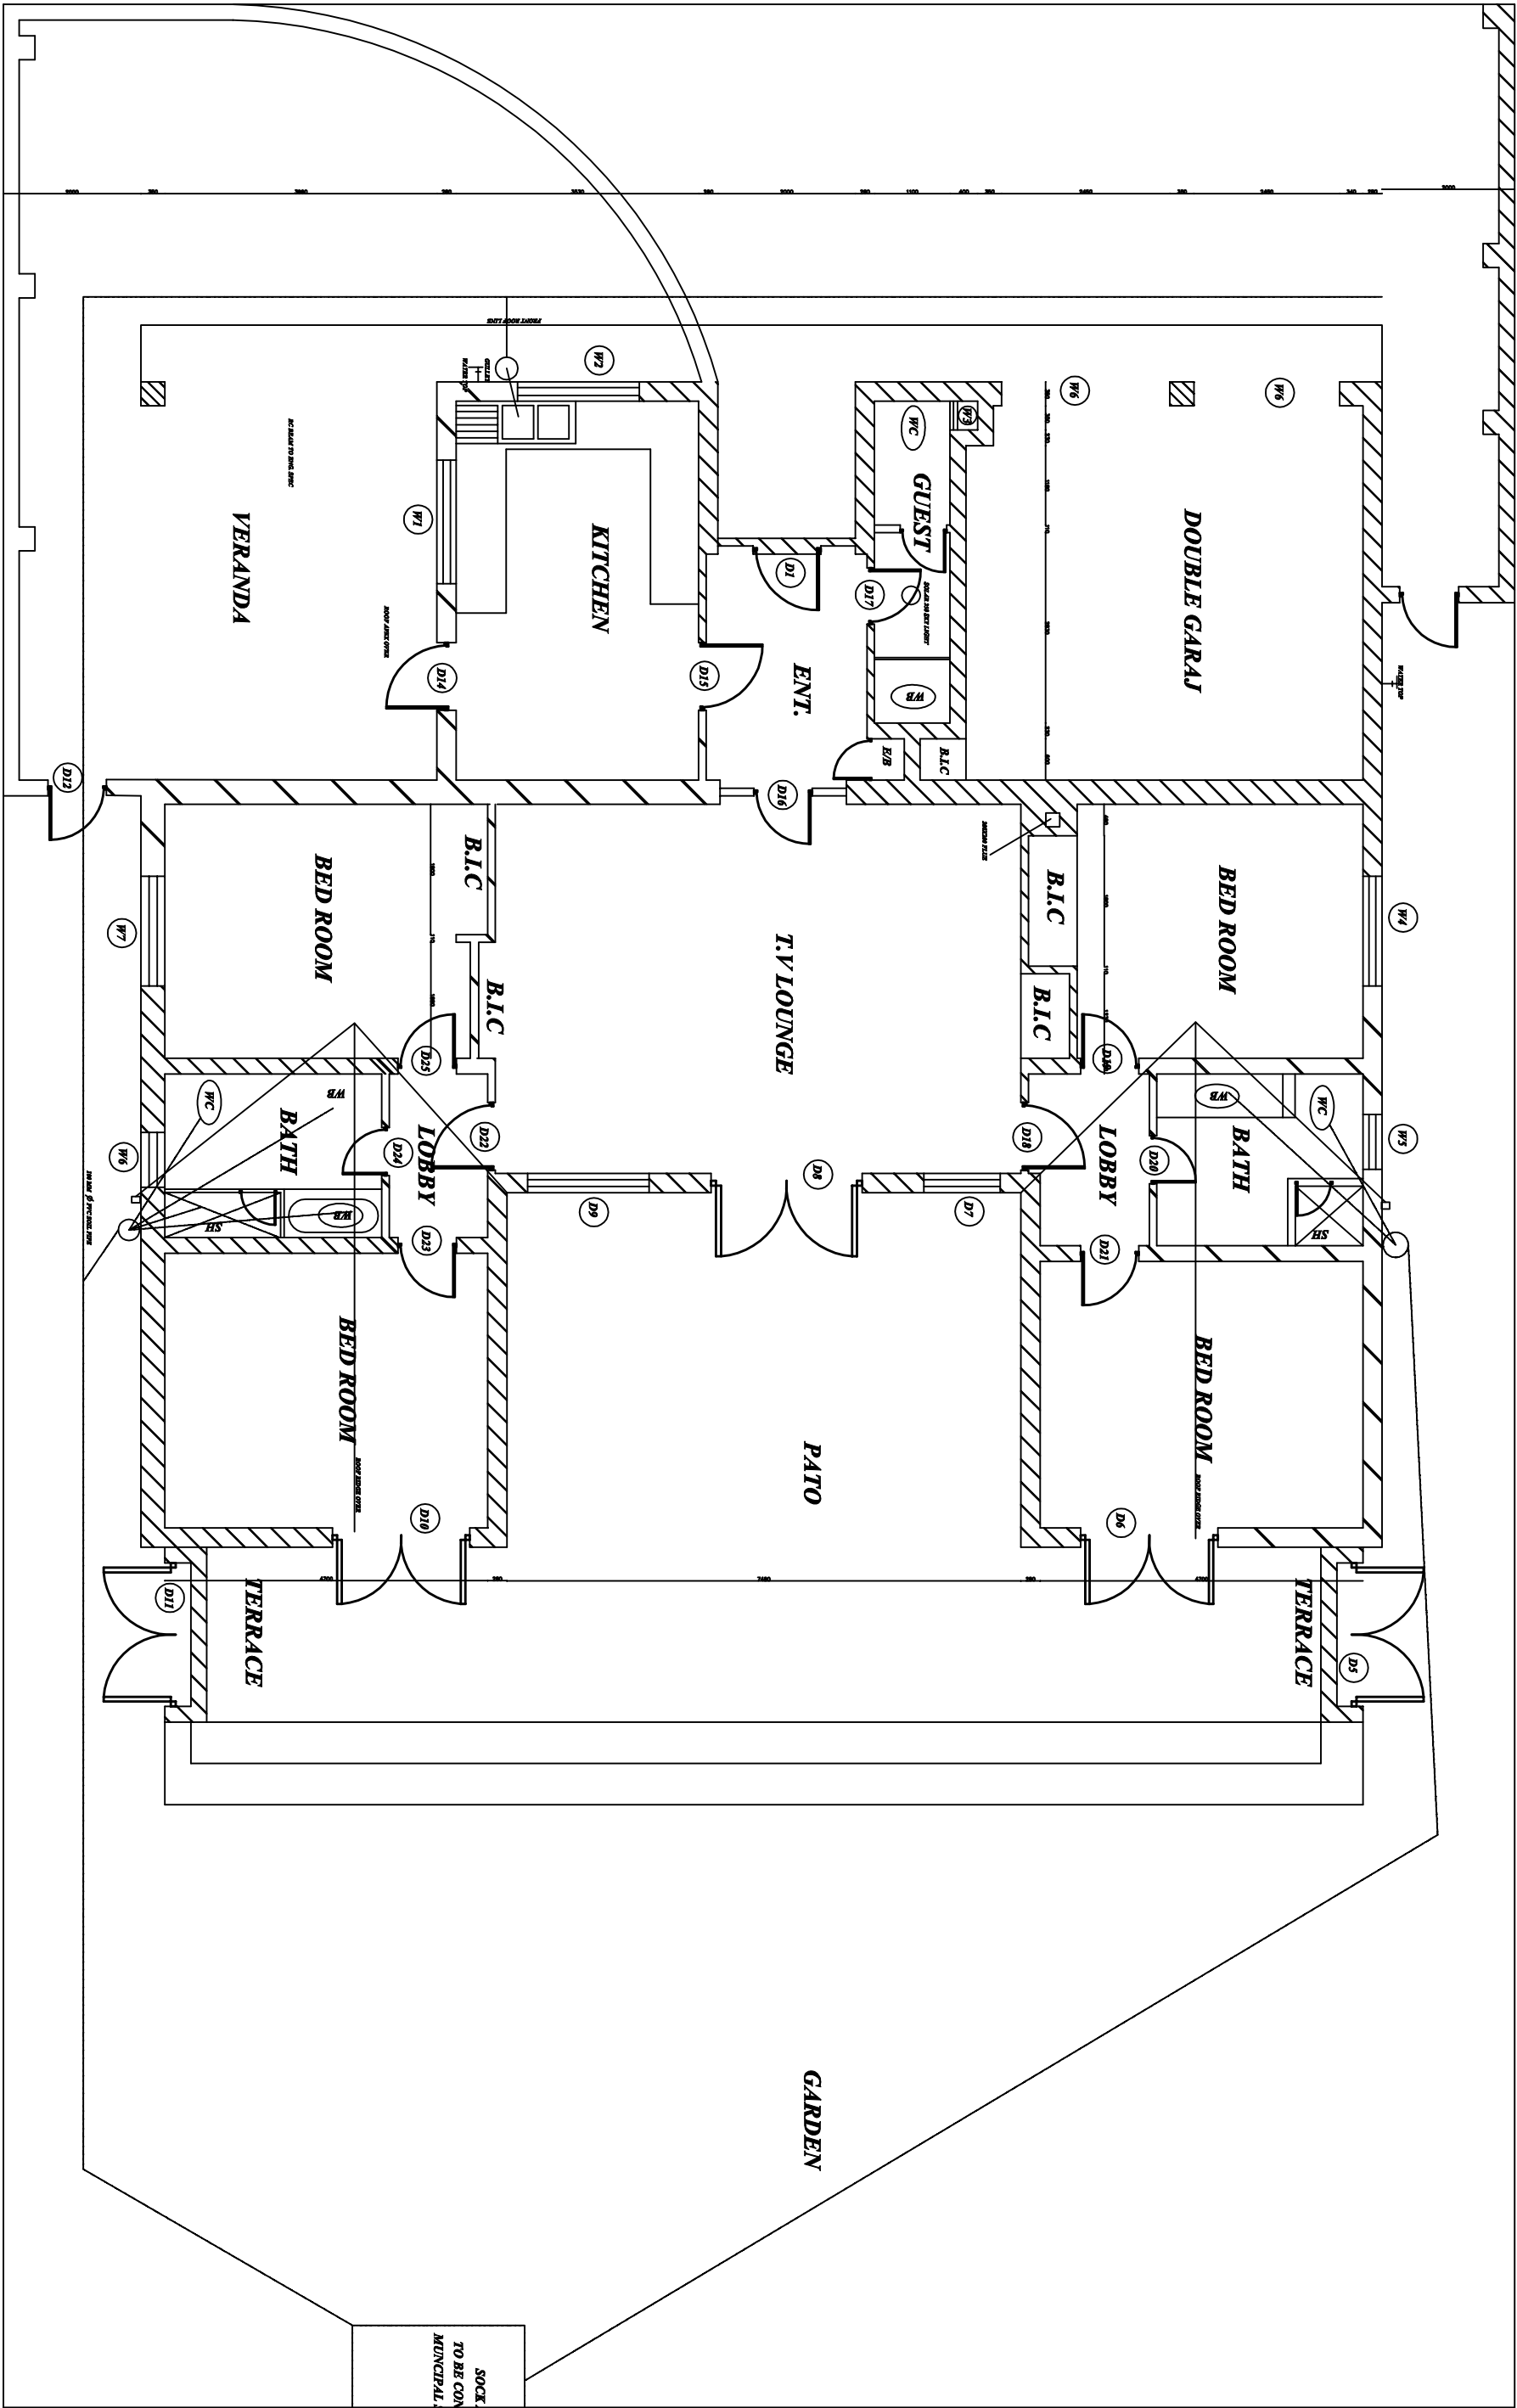


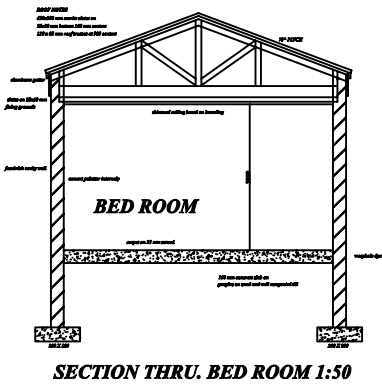

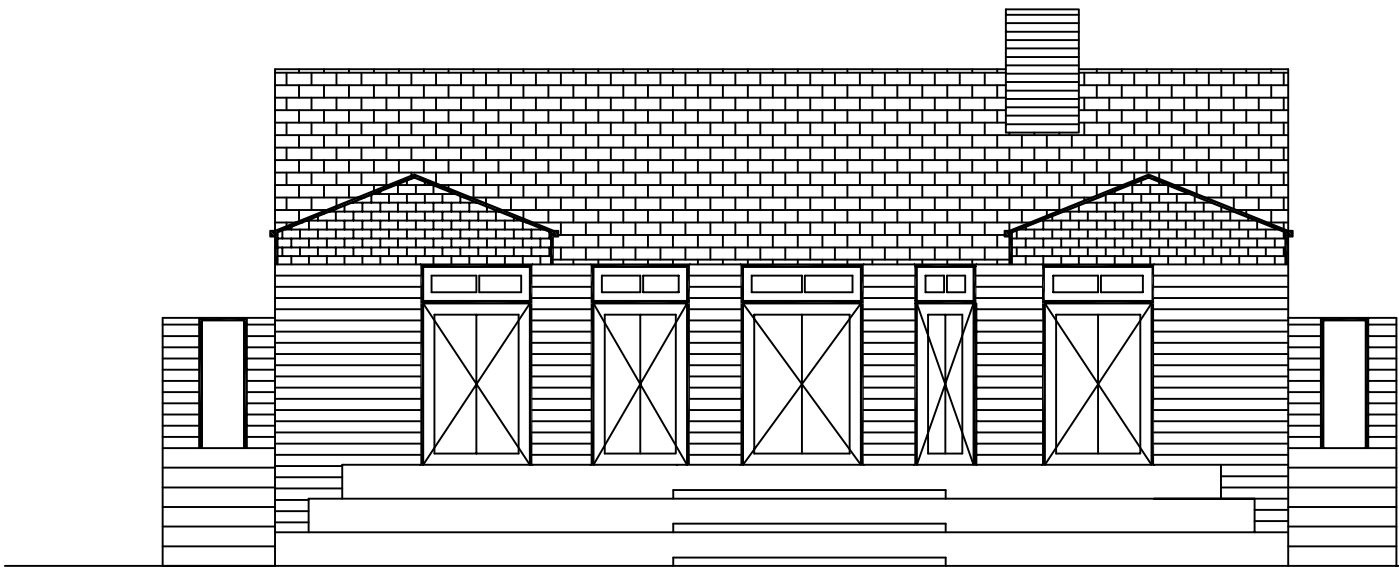

GROUND LEVEL	100 000	100 000	99 700	98 900
INVERT LEVEL	99 550	99 342	98 657	98 297
DEPTH	450	658	443	603
DISTANCE	6 800	13 700	10 800	
FALL	1:60	1:20	1:30	

DRANAGE SECTION 1:100

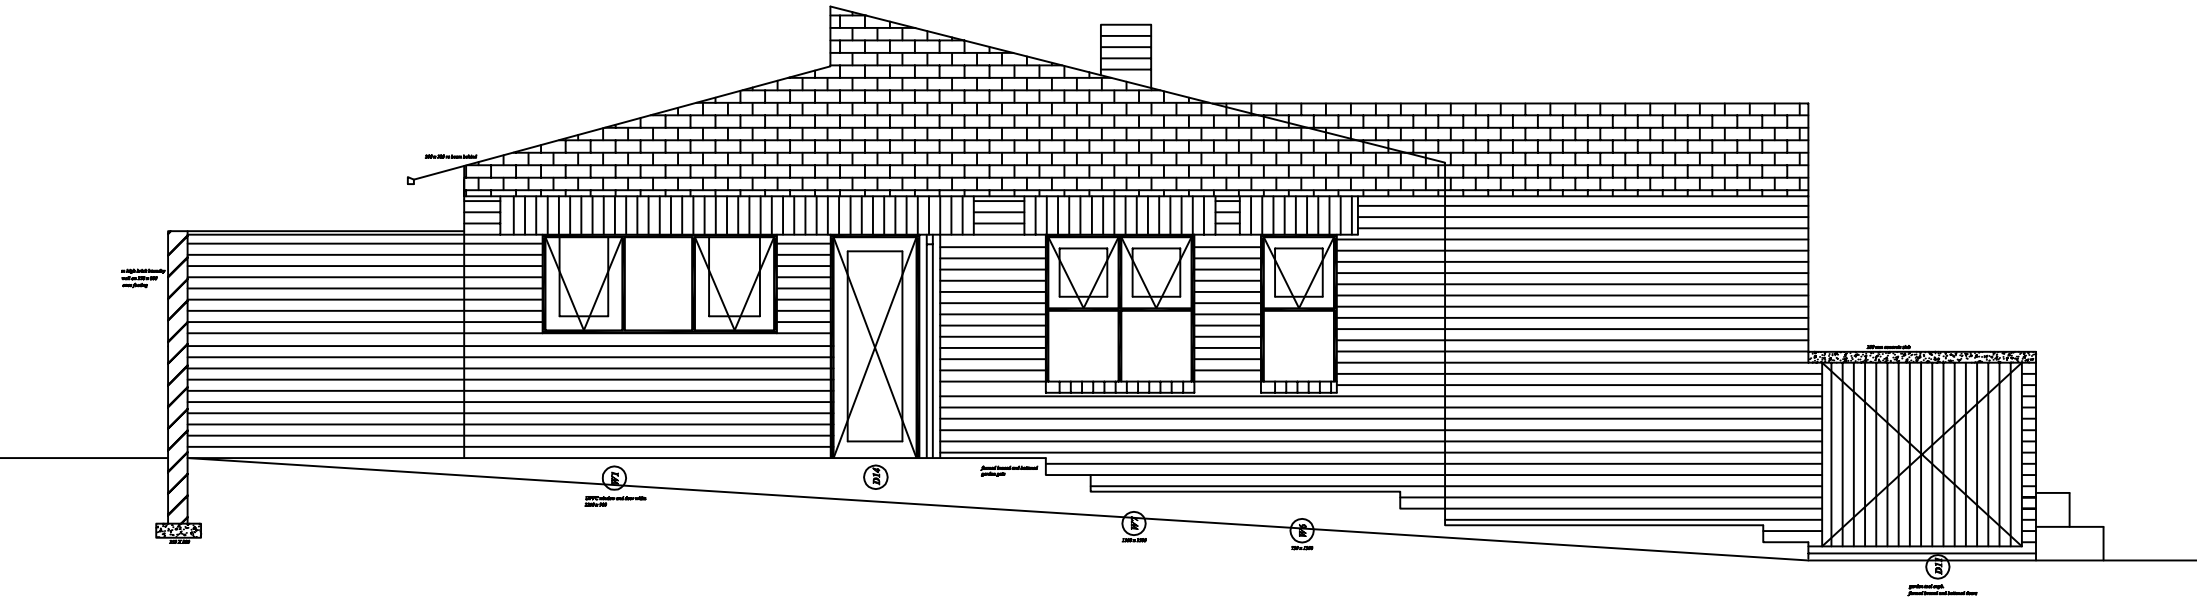


GROUND LEVEL	99 100	98 700
INVERT LEVEL	99 550	99 396
DEPTH	450	696
DISTANCE	9 200	
FALL	1:60	

WEST ELEVATION

22000

35000

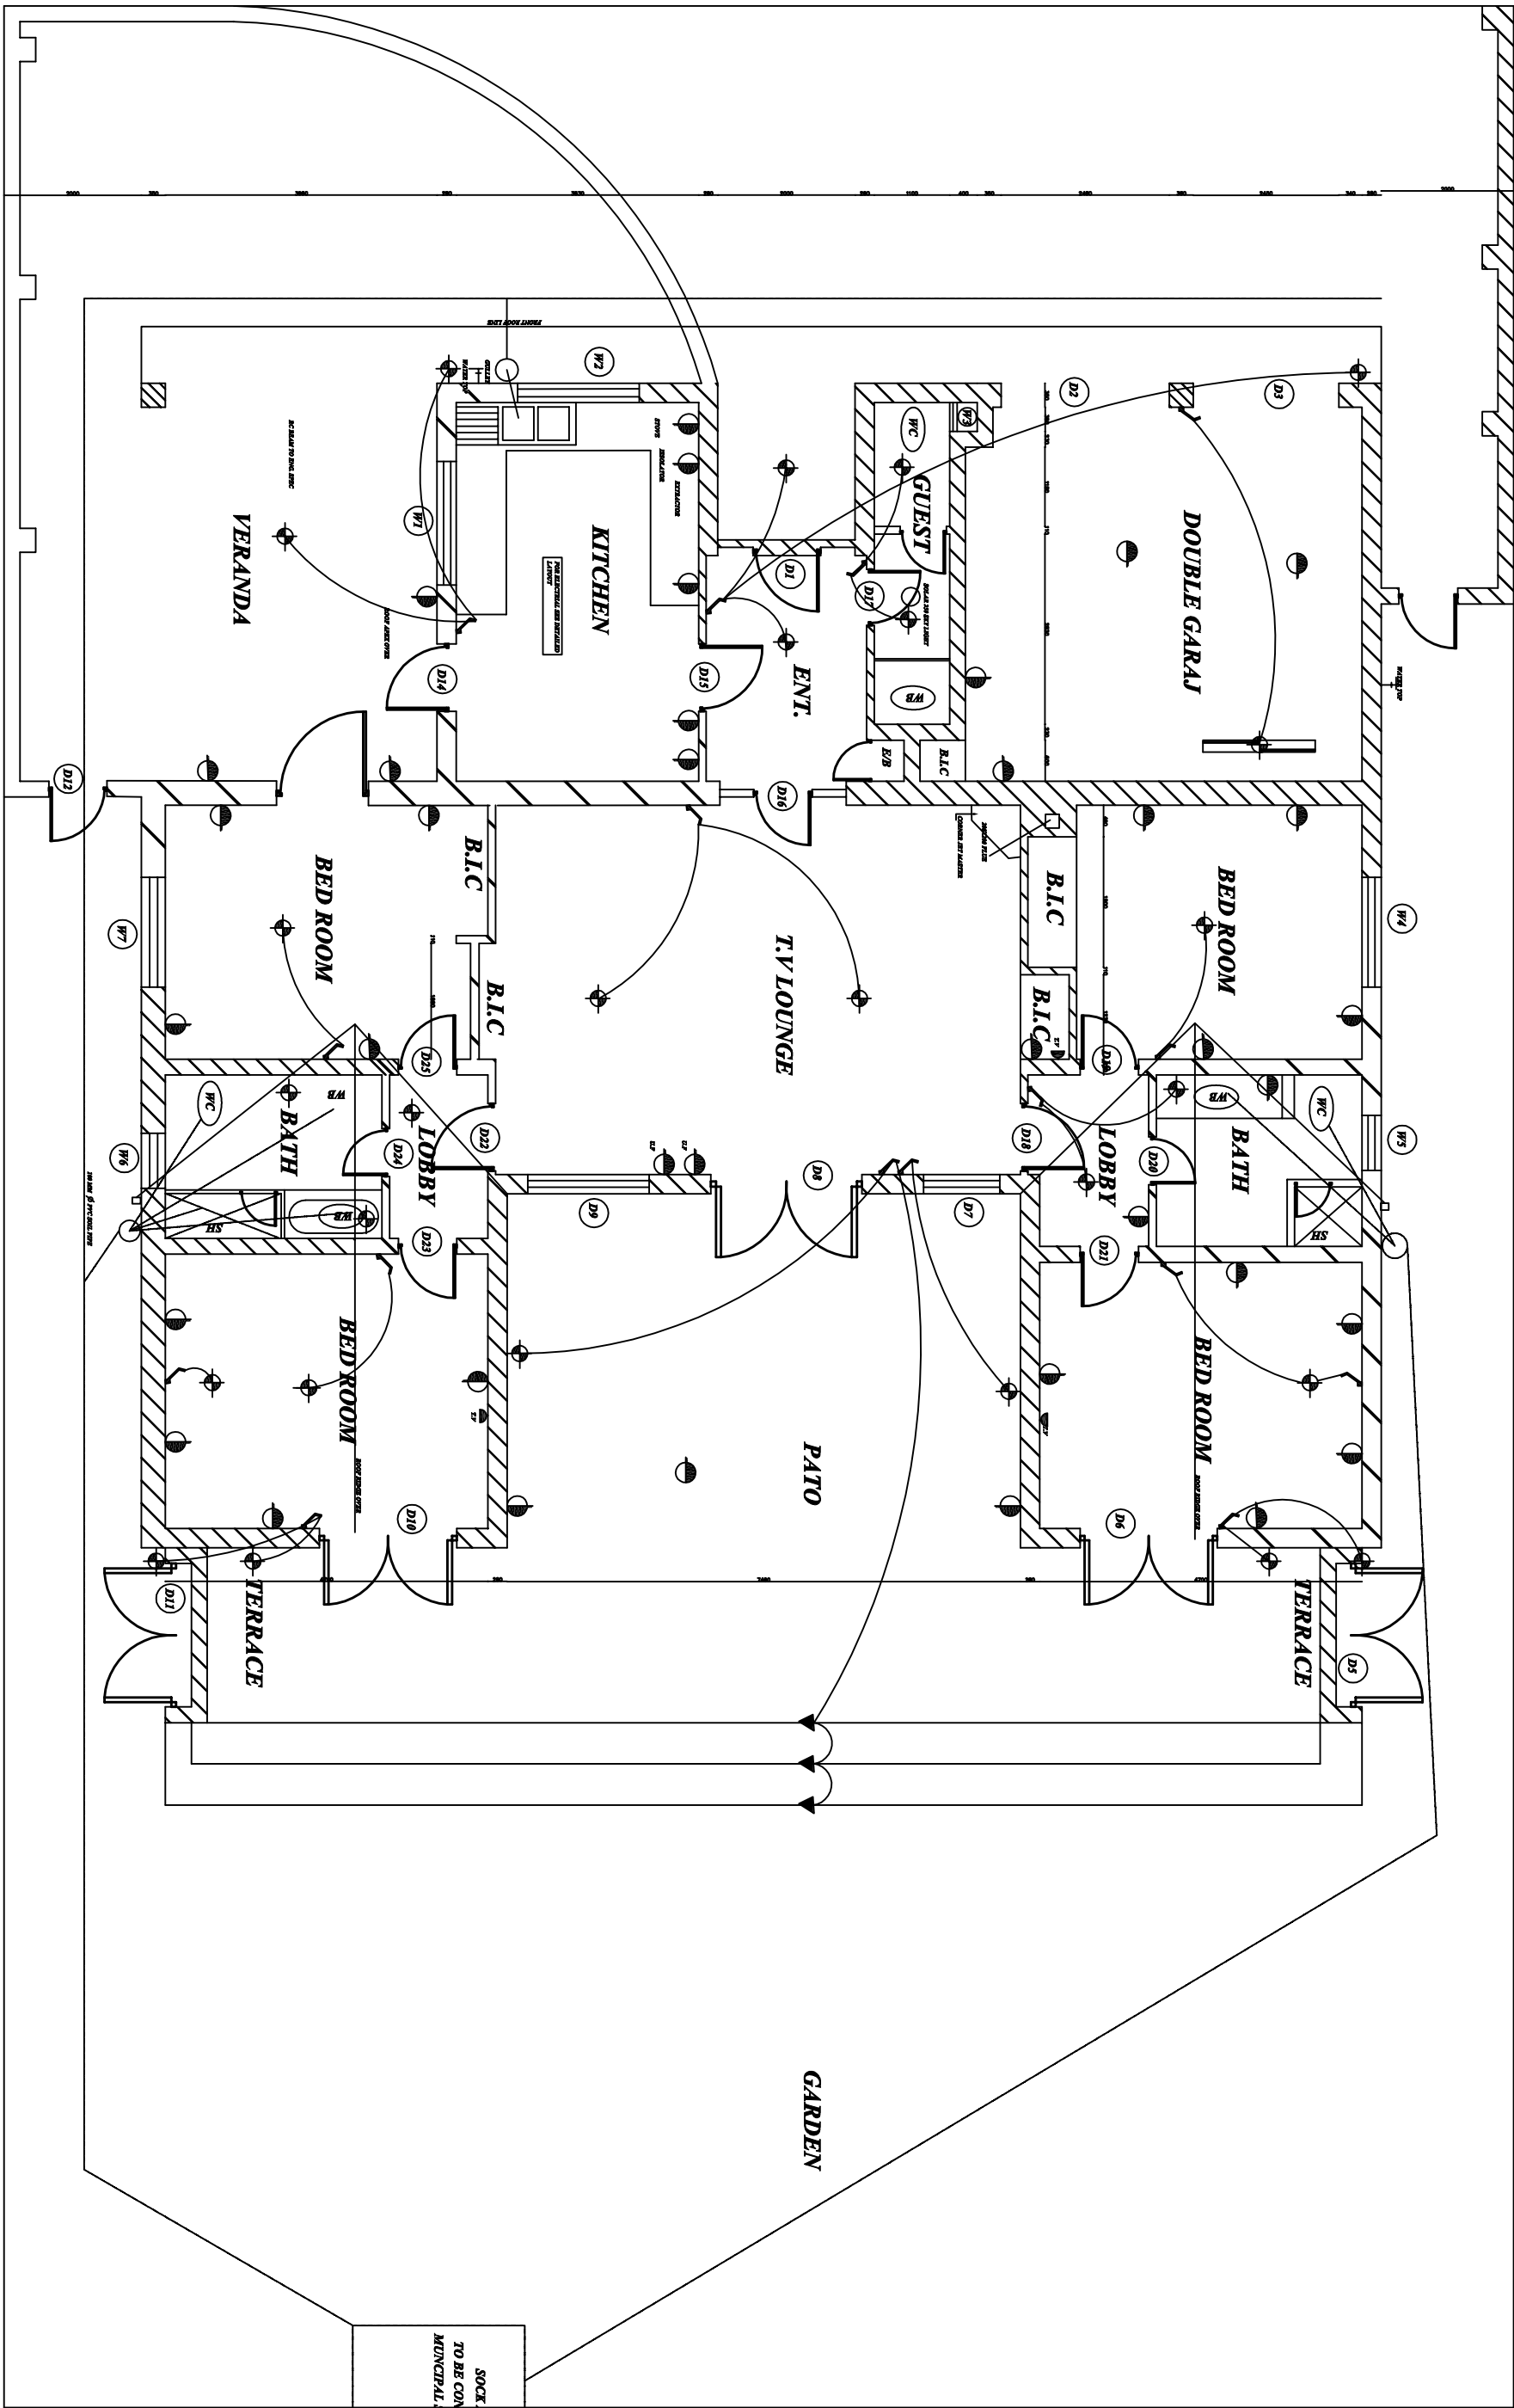

23470